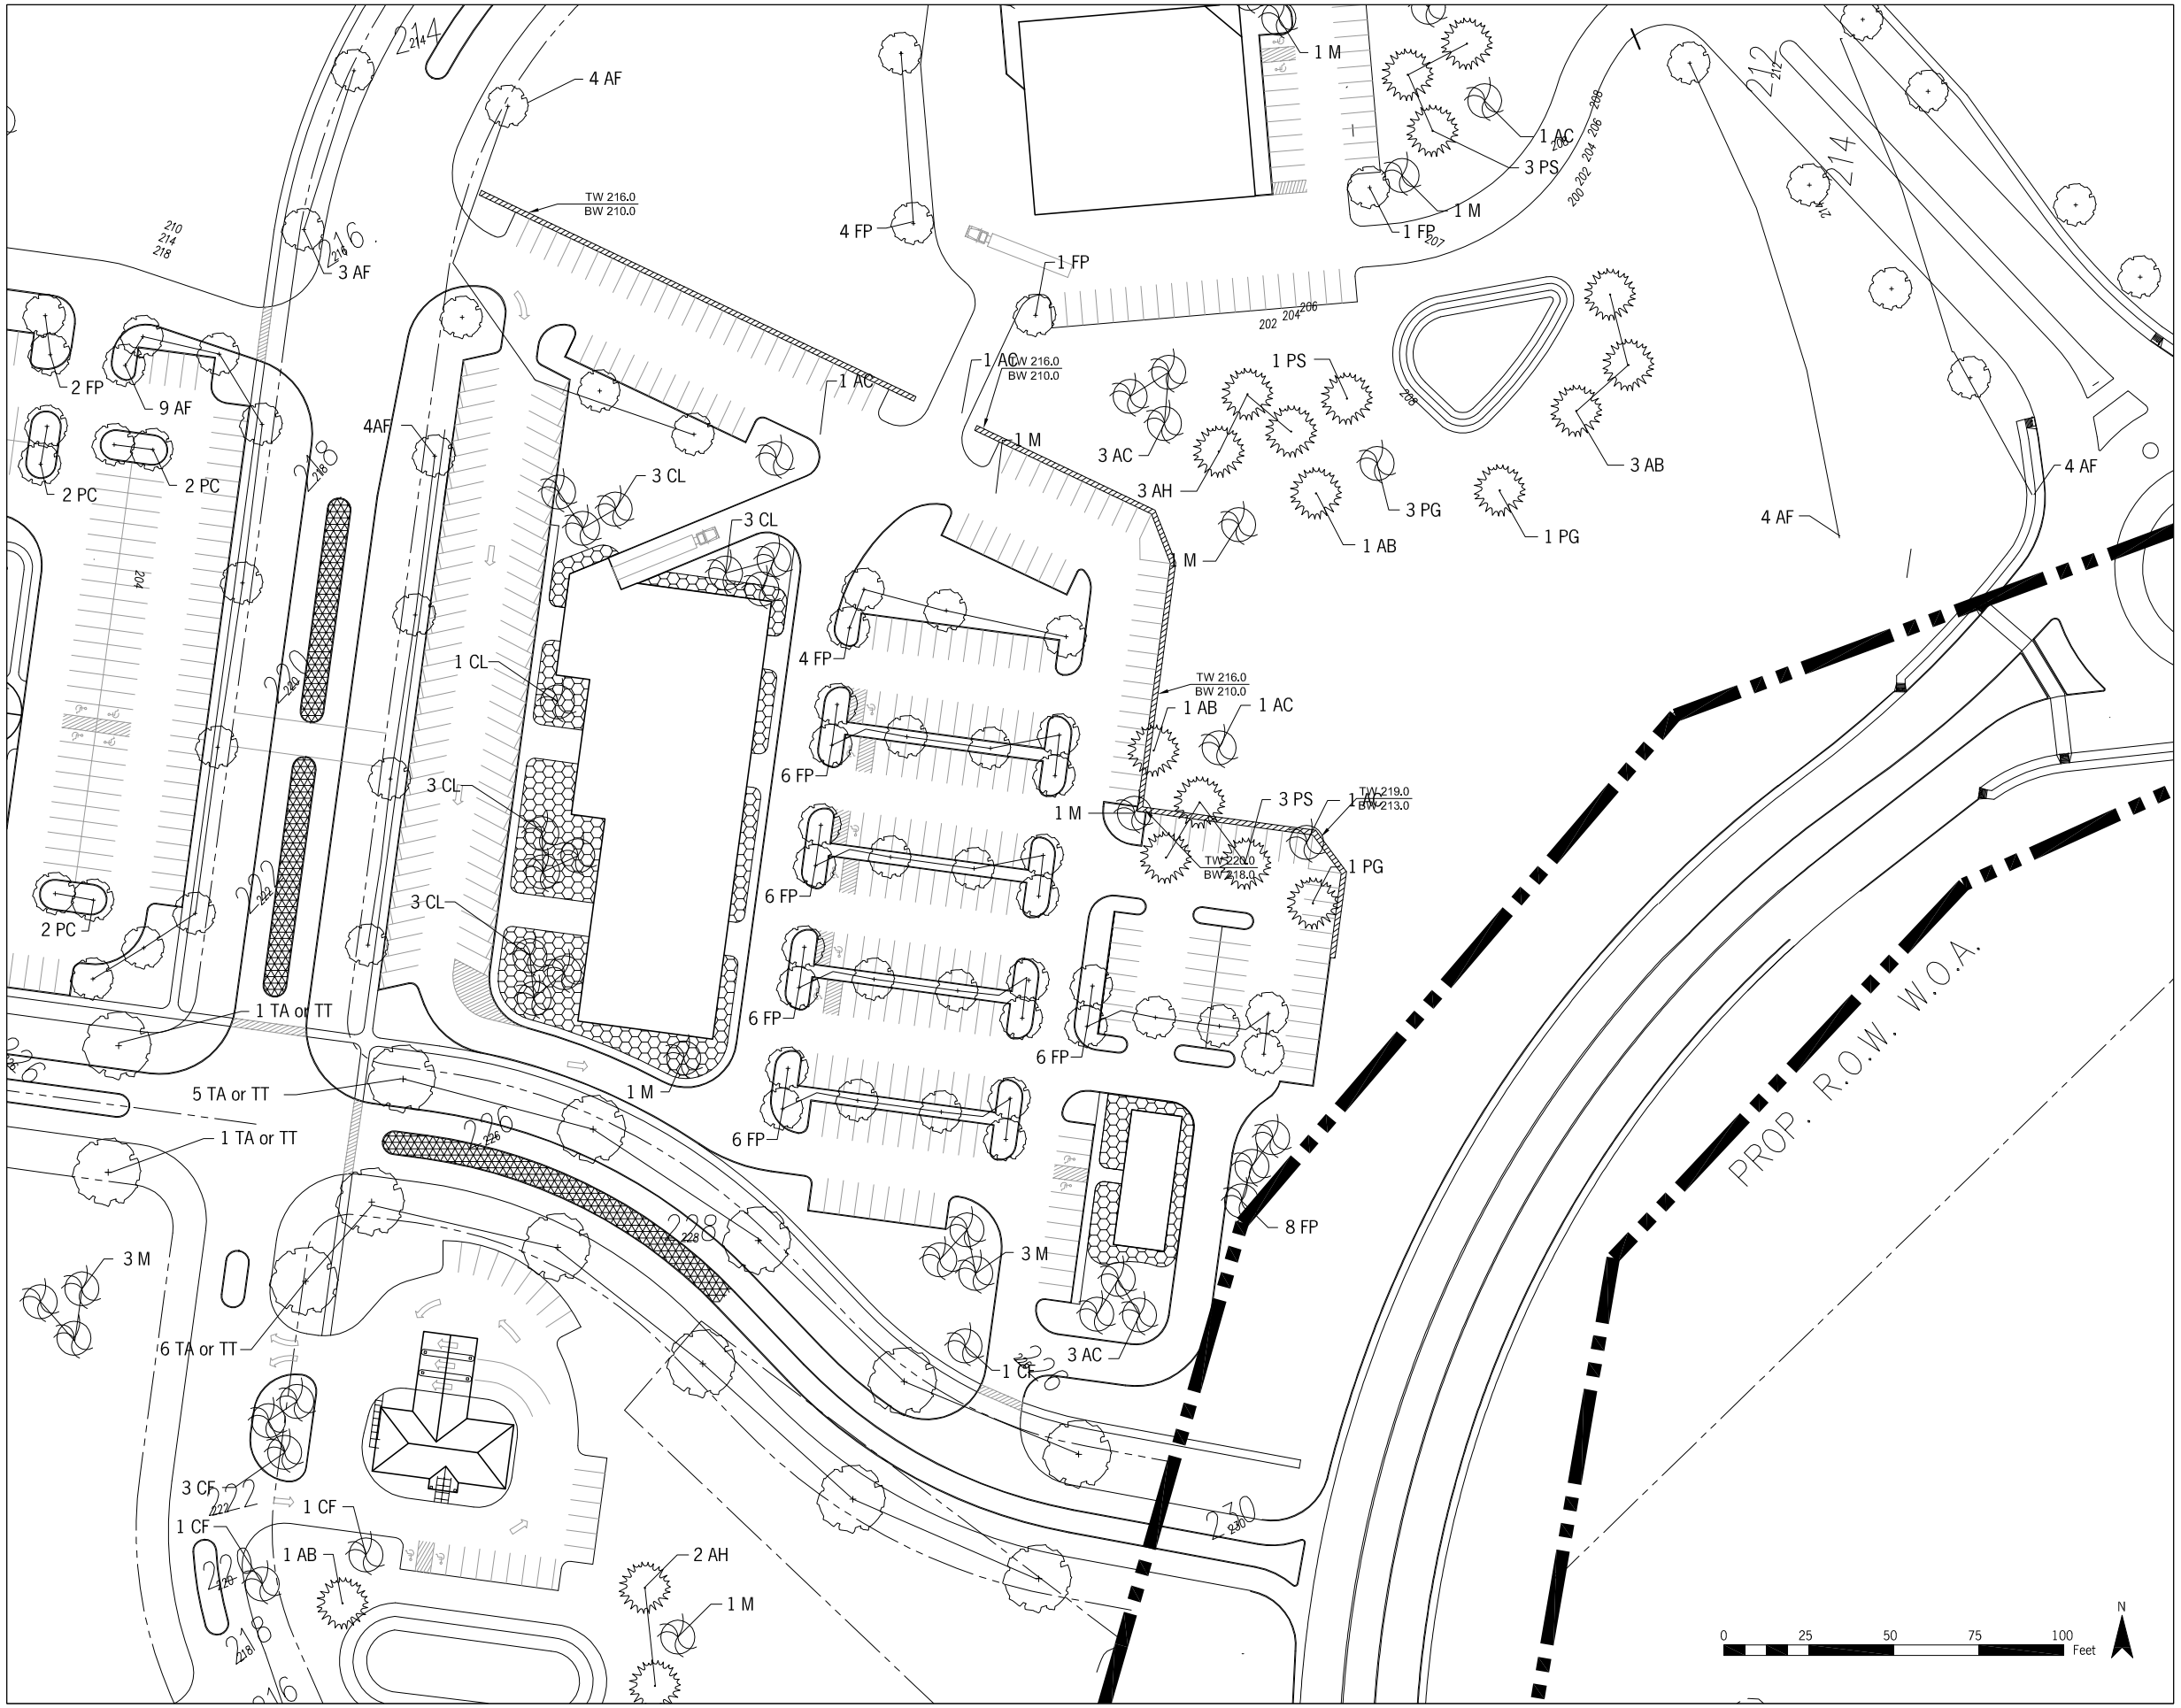

PLANTING PLAN ENLARGEMENT

FEIS Figure 15.i
Vista Technology Campus FEIS
April 2007

KEY

- NEW DECIDUOUS TREE PLANTING
- NEW CONIFEROUS TREE PLANTING
- NEW ORNAMENTAL TREE PLANTING
- EXISTING VEGETATION
- FOUDATION SHRUB PLANTING
- MEDIAN SHRUB PLANTING

NOTE: SEE FIGURE 15.h FOR PLANT SCHEDULE

PROJECT # 05104.11m

Copyright © 2007 Saratoga Associates. All Rights Reserved.

This map is computer generated using data acquired by Saratoga Associates from various sources and is intended only for reference, conceptual planning and presentation purposes. This map is not intended for and should not be used to establish boundaries, property lines, location of objects or to provide any other information typically needed for construction or any other purpose when engineered plans or land surveys are required.

FILE: S:\2005\05104\E.1 Conceptual Design\05104 Planting.dwg

SARATOGA ASSOCIATES

Landscape Architects, Architects, Engineers, and Planners, P.C.
NEW YORK CITY > SARATOGA SPRINGS

VISTA DEVELOPMENT GROUP, LLC.