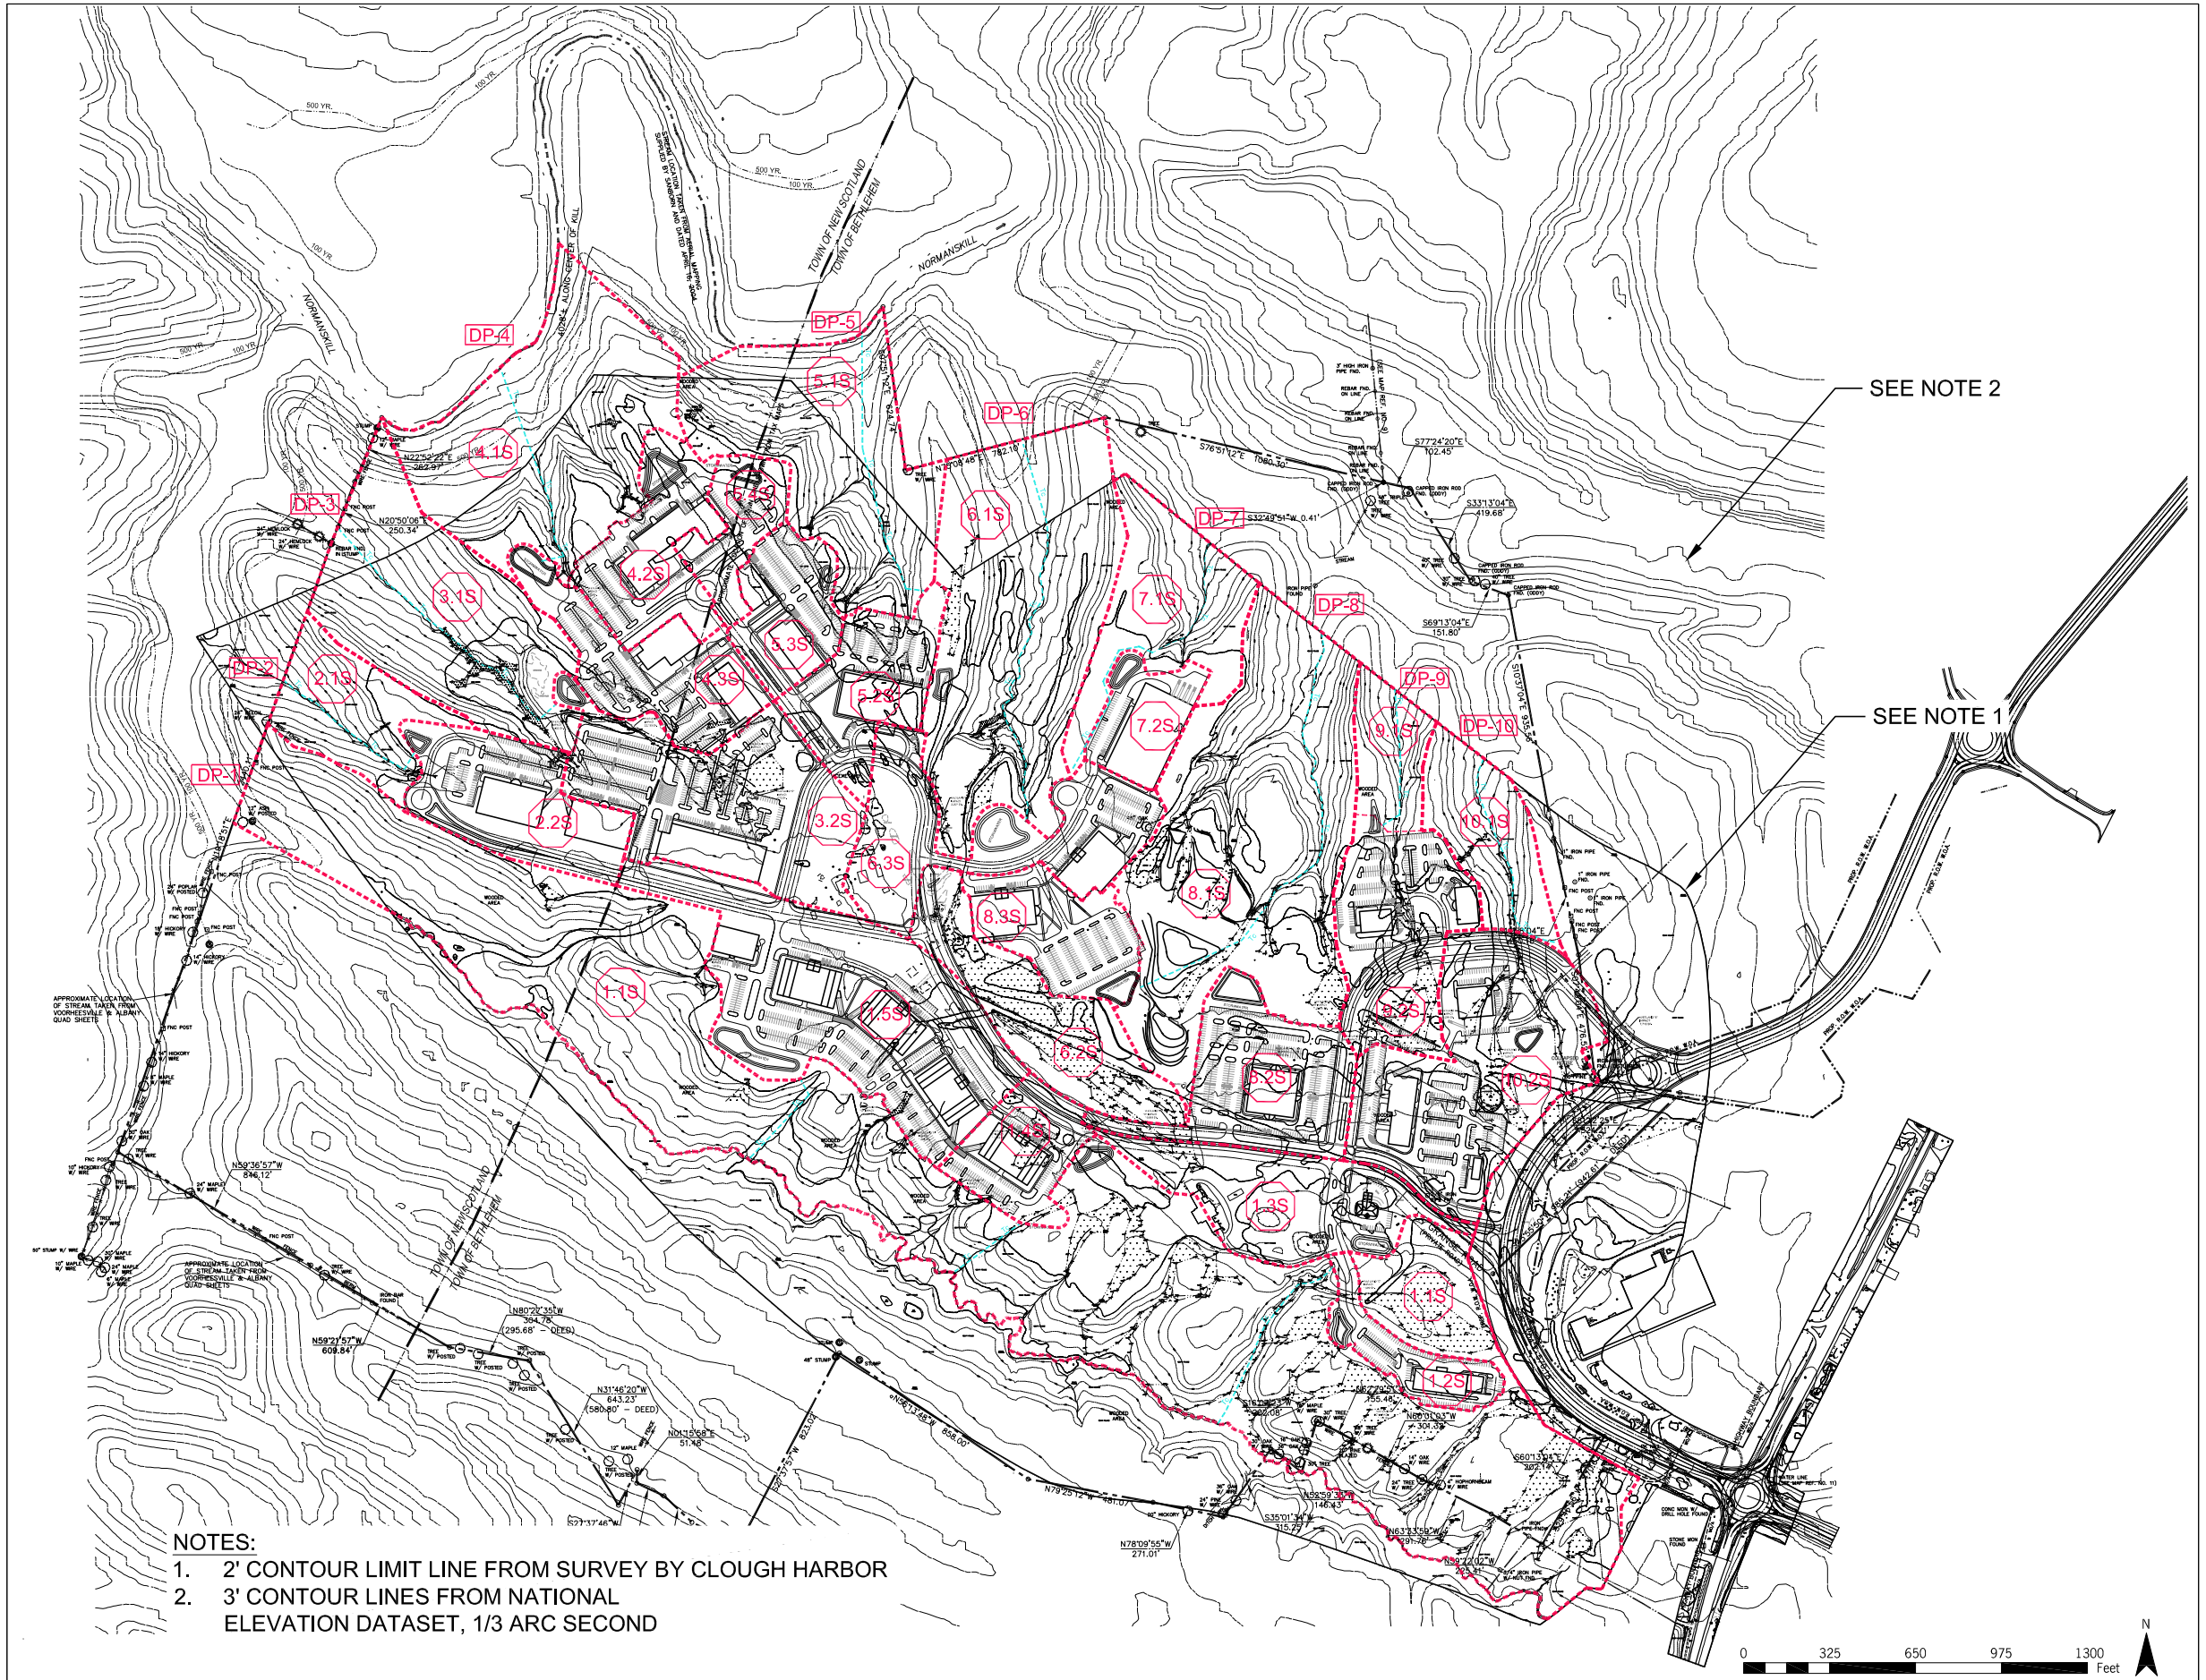

NOTES:

1. 2' CONTOUR LIMIT LINE FROM SURVEY BY CLOUGH HARBOR
2. 3' CONTOUR LINES FROM NATIONAL ELEVATION DATASET, 1/3 ARC SECOND

POST-CONDITIONS DRAINAGE MAP

FEIS Figure 7.b
Vista Technology Campus

April 2007

KEY

- EXISTING WETLANDS
- PROPERTY BOUNDARY
- 100 — CONTOURS (2' INTERVAL)
- OVERHEAD UTILITY
- 500 YR. FLOOD PLAIN
- 100 YR. FLOOD PLAIN
- 1.0S — SUBCATCHMENT
- DP - 1 — DESIGN POINT
- Tc — TIME OF CONCENTRATION
- SUBCATCHMENT BOUNDARY

Topographic Survey provided by:
Clough Harbor & Assoicates
III Winners Circle
P.O. Box 5269
Albany, New York 12205-0269
April, 2004

PROJECT # 05104.11M

Copyright © 2007 Saratoga Associates. All Rights Reserved.

This map is computer generated using data acquired by Saratoga Associates from various sources and is intended only for reference, conceptual planning and presentation purposes. This map is not intended for and should not be used to establish boundaries, property lines, location of objects or to provide any other information typically needed for construction or any other purpose when engineered plans or land surveys are required.

FILE: S:\2005\05104\E.1 Conceptual Design\05104 POST DRAINAGE.dwg

SARATOGA ASSOCIATES

Landscape Architects, Architects, Engineers, and Planners, P.C.
NEW YORK CITY > SARATOGA SPRINGS

VISTA DEVELOPMENT GROUP, LLC.